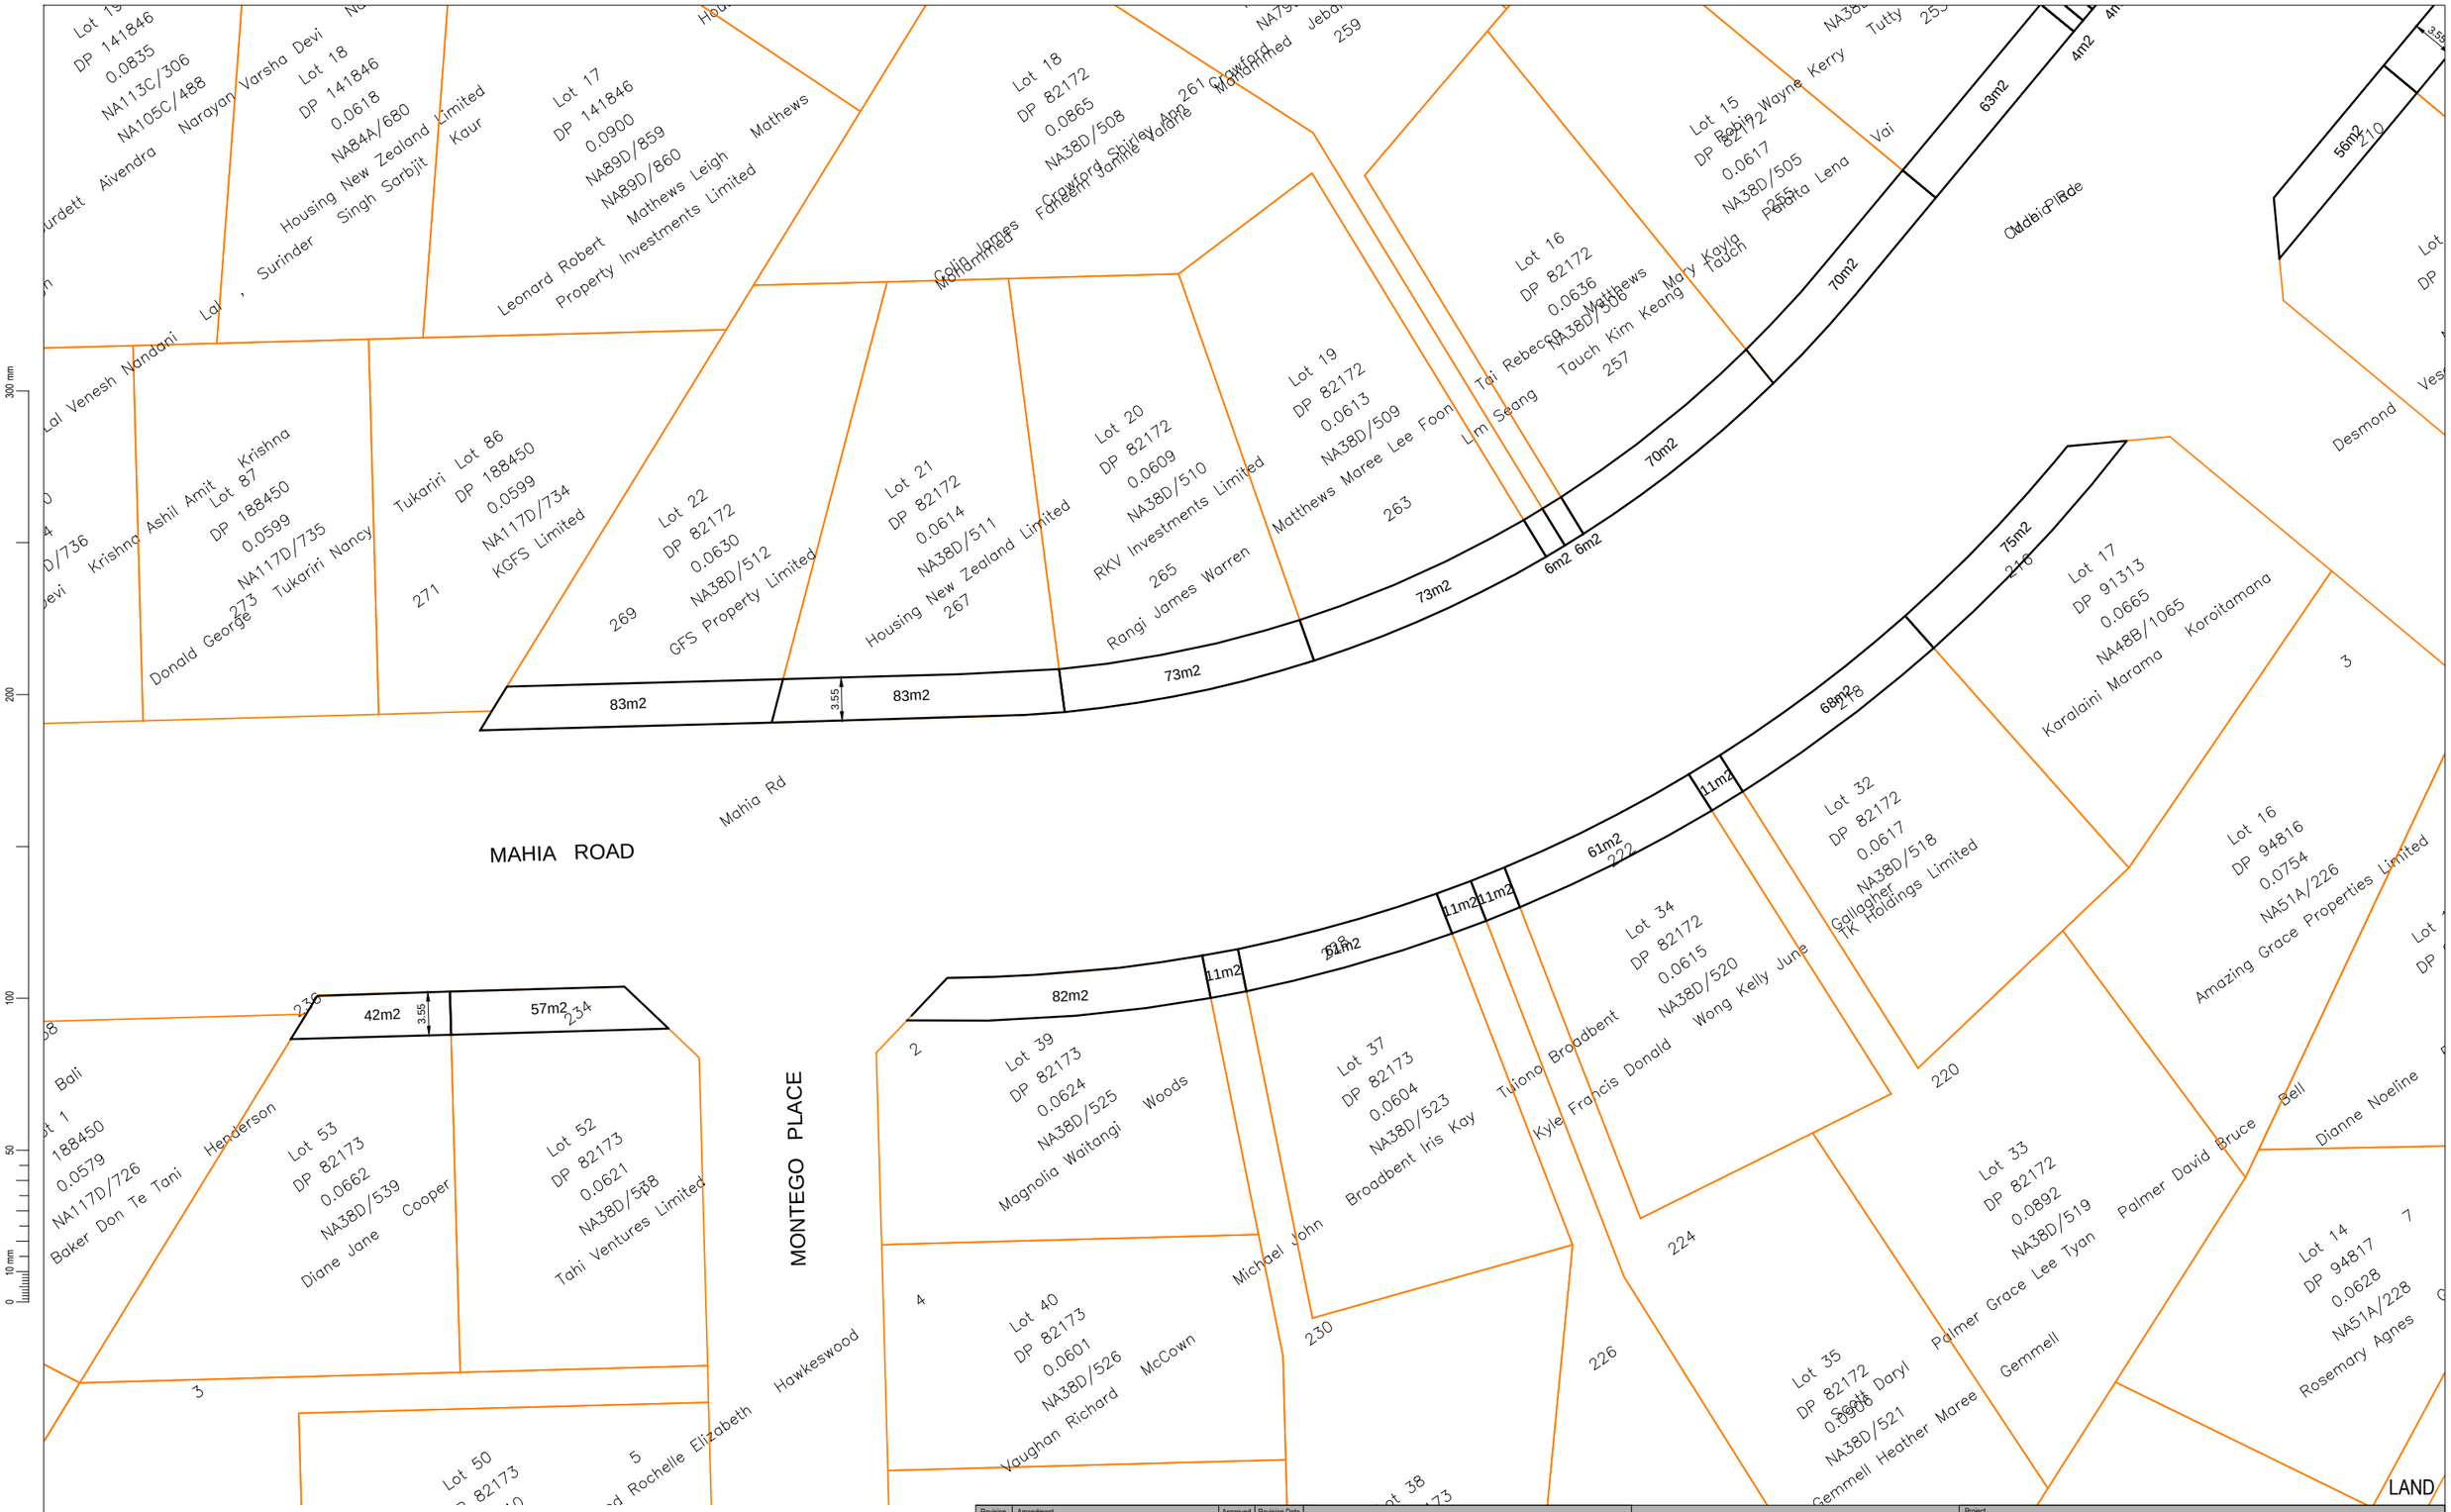

AREAS & MEASUREMENT ARE APPROXIMATE ONLY AND SUBJECT TO FINAL SURVEY.
LEGAL BOUNDARIES & OWNERSHIP DETAILS SOURCED FROM QMAP AS AT MAY 2013

1:1 @ A1
1:2 @ A3 0 10 20 30 40 50 60 70 80 90 100 mm

Revision	Amendment	Approved	Revision Date

Auckland Transport
An Auckland Council Organisation

OPUS
Auckland Office
+64 9 355 9500
PO Box 5848
Auckland 1141
New Zealand

Drawn	Designed	Approved	Revision Date
JWF			####

Project
AUCKLAND TRANSPORT - MANUKAU WARD
MAHIA ROAD - MANUREWA
LAND REQUIREMENT & DESIGNATION

Sheet
LAND REQUIREMENTS (SHEET 4 OF 22)

Project No.	Scale	Drawing No.	Sheet. No.	Revision
3-AR323.00	1:250 @ A1	1/1158/1413/3104	8	A

Original Sheet Size A1 [841x594] Plot Date 05 Jun 2013 @ 7:33 a.m. Path K:\TLAs\Auckland Council\Manukau\1_1158_1413\3104\1_1158_1413_3104_5-26.dwg SHT 8